



QD11 - ADM
1900+100x1000X400mm

VISTA FRONTAL EXTERNA

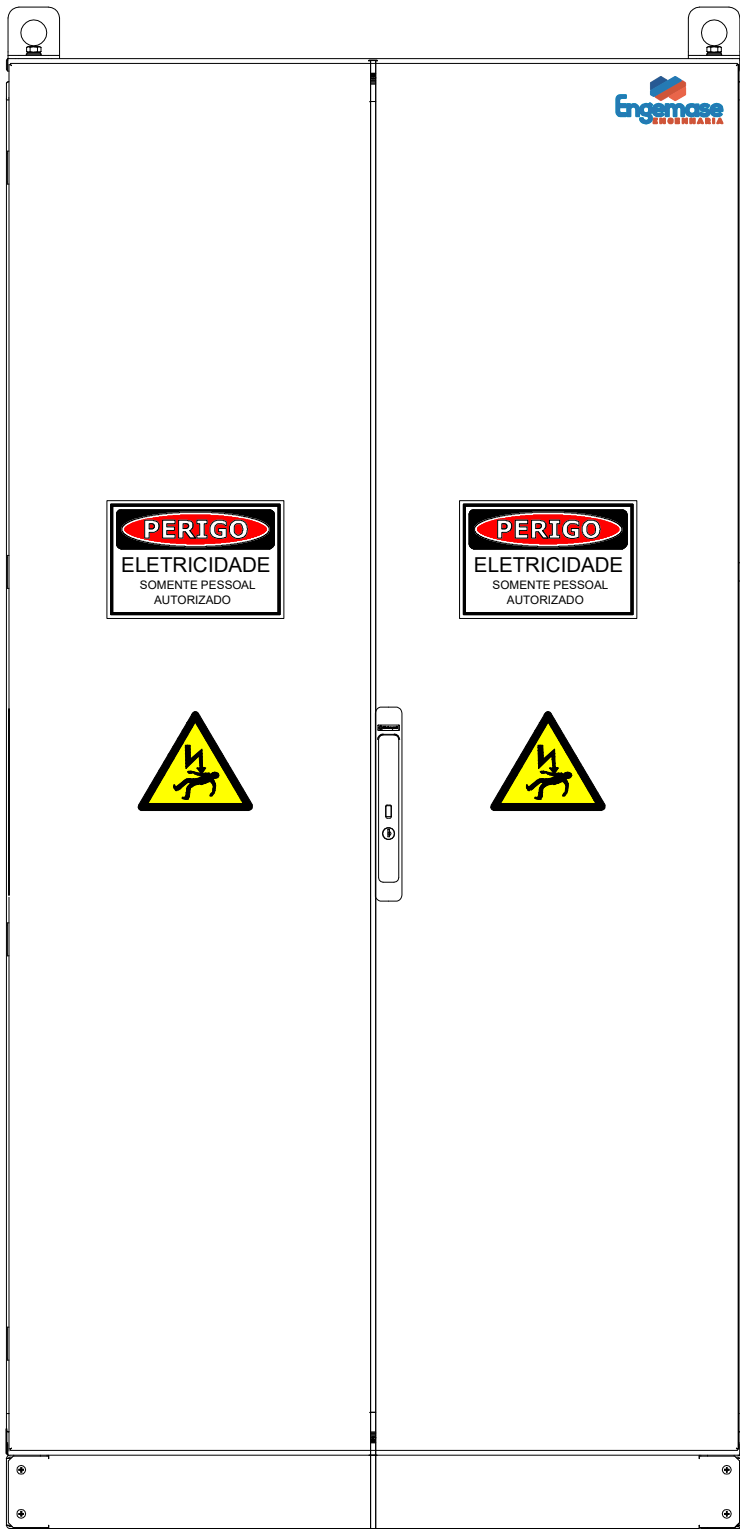

VISTA FRONTAL INTERNA

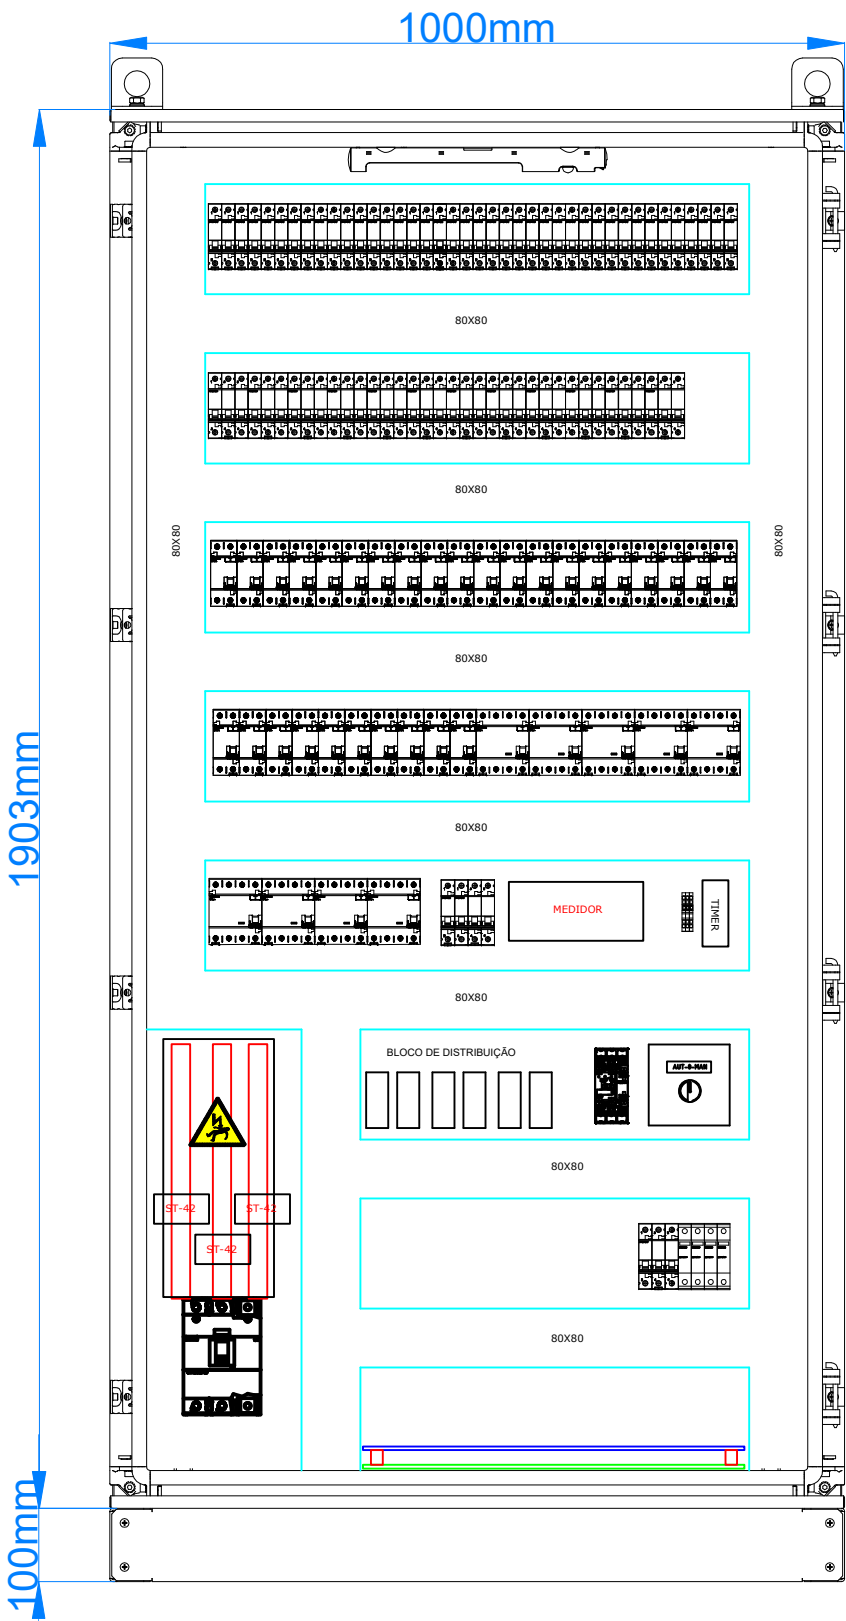

VISTA LATERAL

